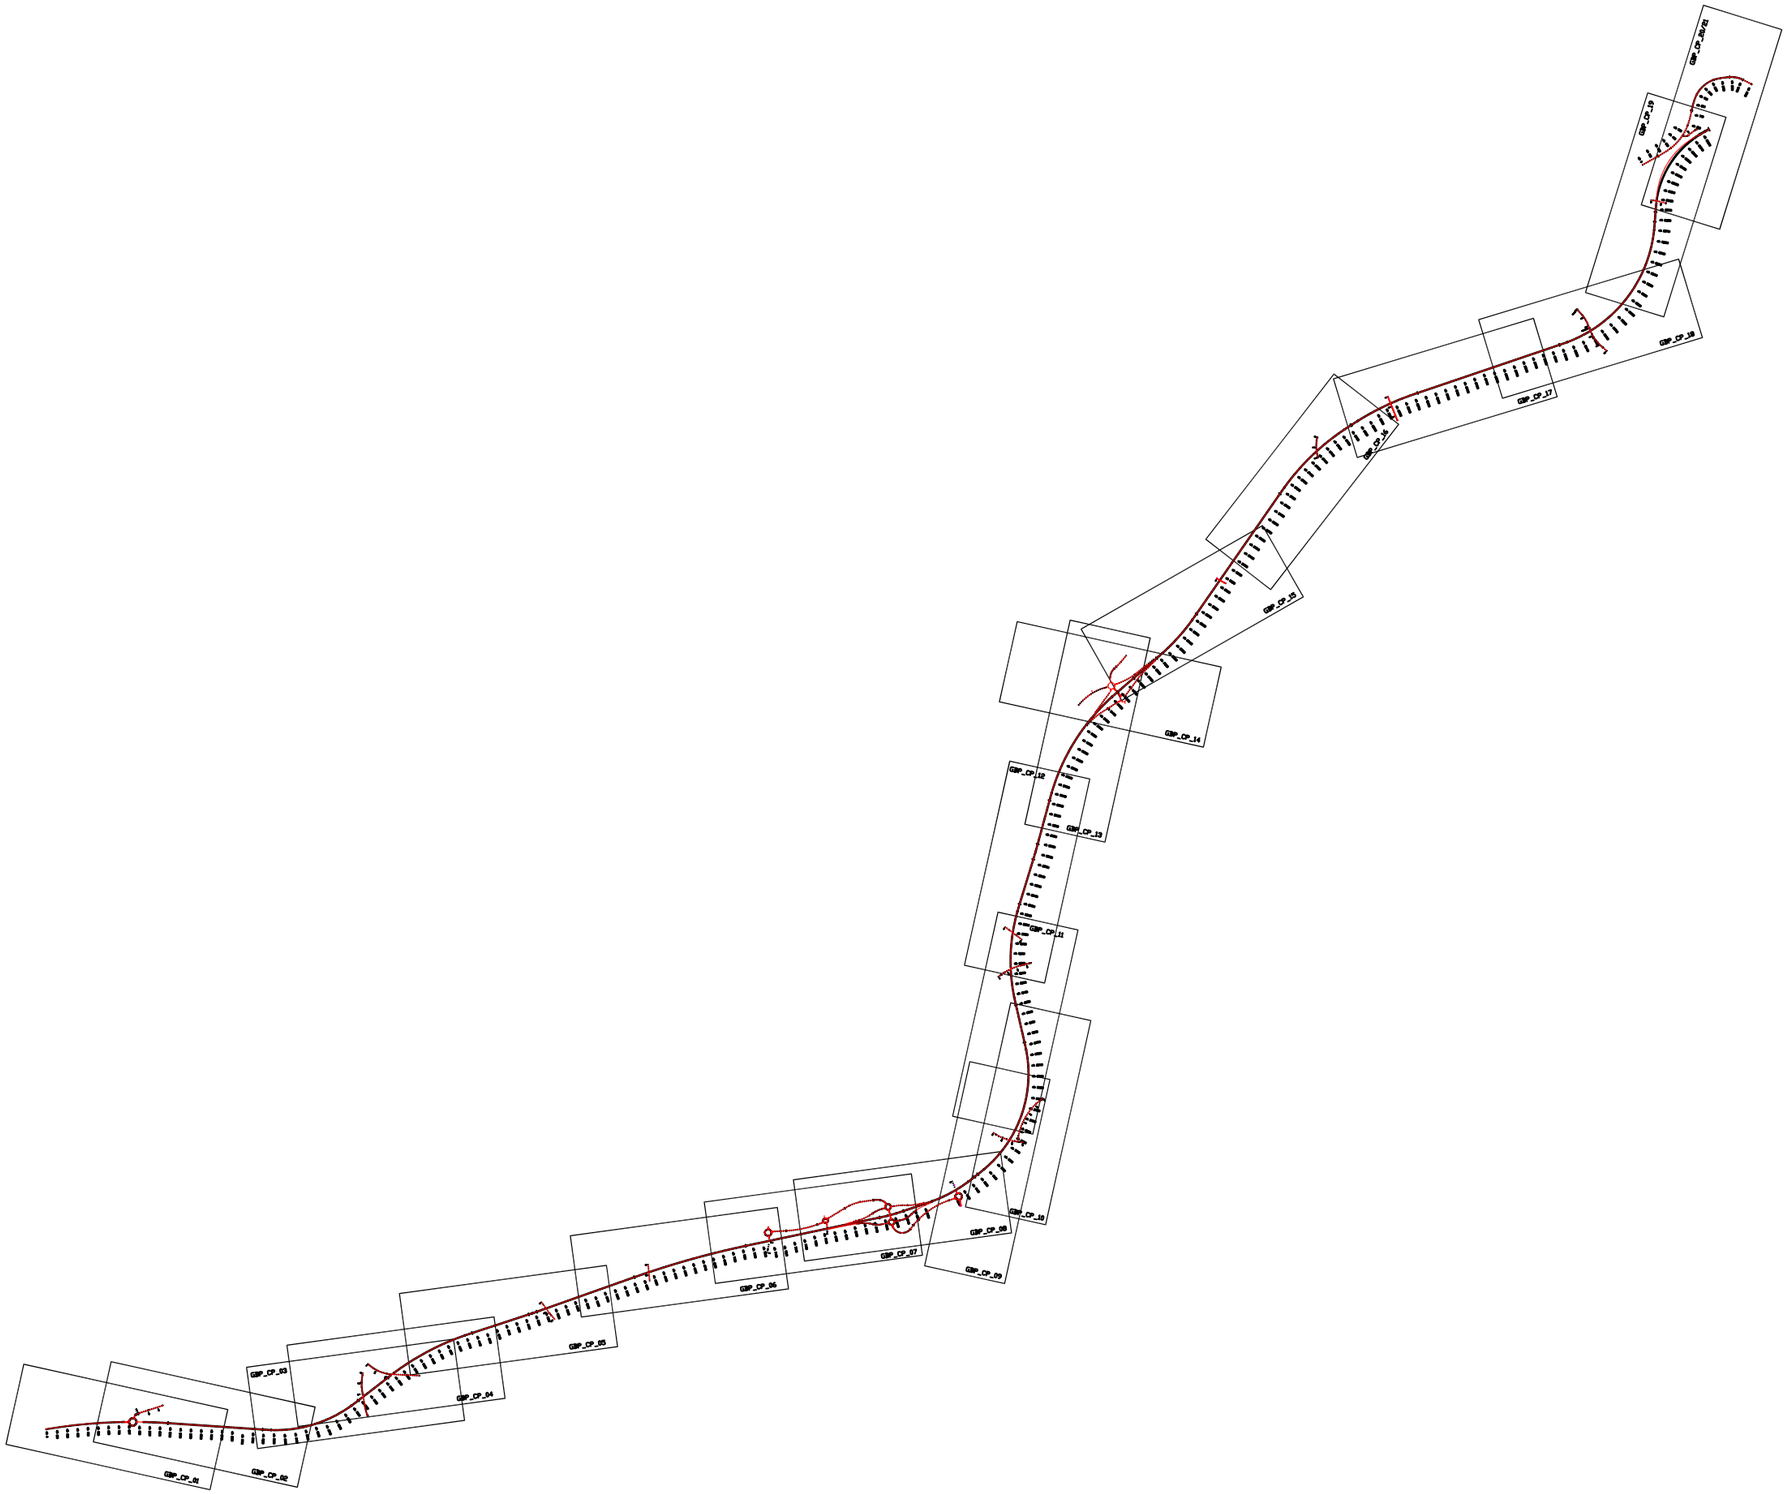

NOTES:

Revision	Date	Description	Drawn by	Checked by	Approved by

Client
WEXFORD COUNTY COUNCIL
COUNTY HALL
WEXFORD
Wexford County Council
E-Mail: postmaster@wexfordcoco.ie
Tel: (053) 42211 Fax: (053) 24852

Design
TRAMORE HOUSE
REGIONAL DESIGN OFFICE
TRAMORE
CO. WATERFORD
Tel: (051) 390130 Fax: (051) 390699
E-mail: natroads@thrdo.com

Approved by: O. Tierney
Checked by: D O'Doherty
Drawn by: G. Taylor
Scale: 1:2500
Date: August 2003

Project Title: N11 Gorey to Arklow Link

Drawing Title: Lands To Be Compulsorily Acquired Key Location Map

NRA Project No. WX/99/100
TH Project No. WX/97/02
Dwg. No. GBP/CP/133
Rev.

Draft | Approved | Route Selection | Tender | Construction | Record

k:\gorey\dwgs\CPO\Approved